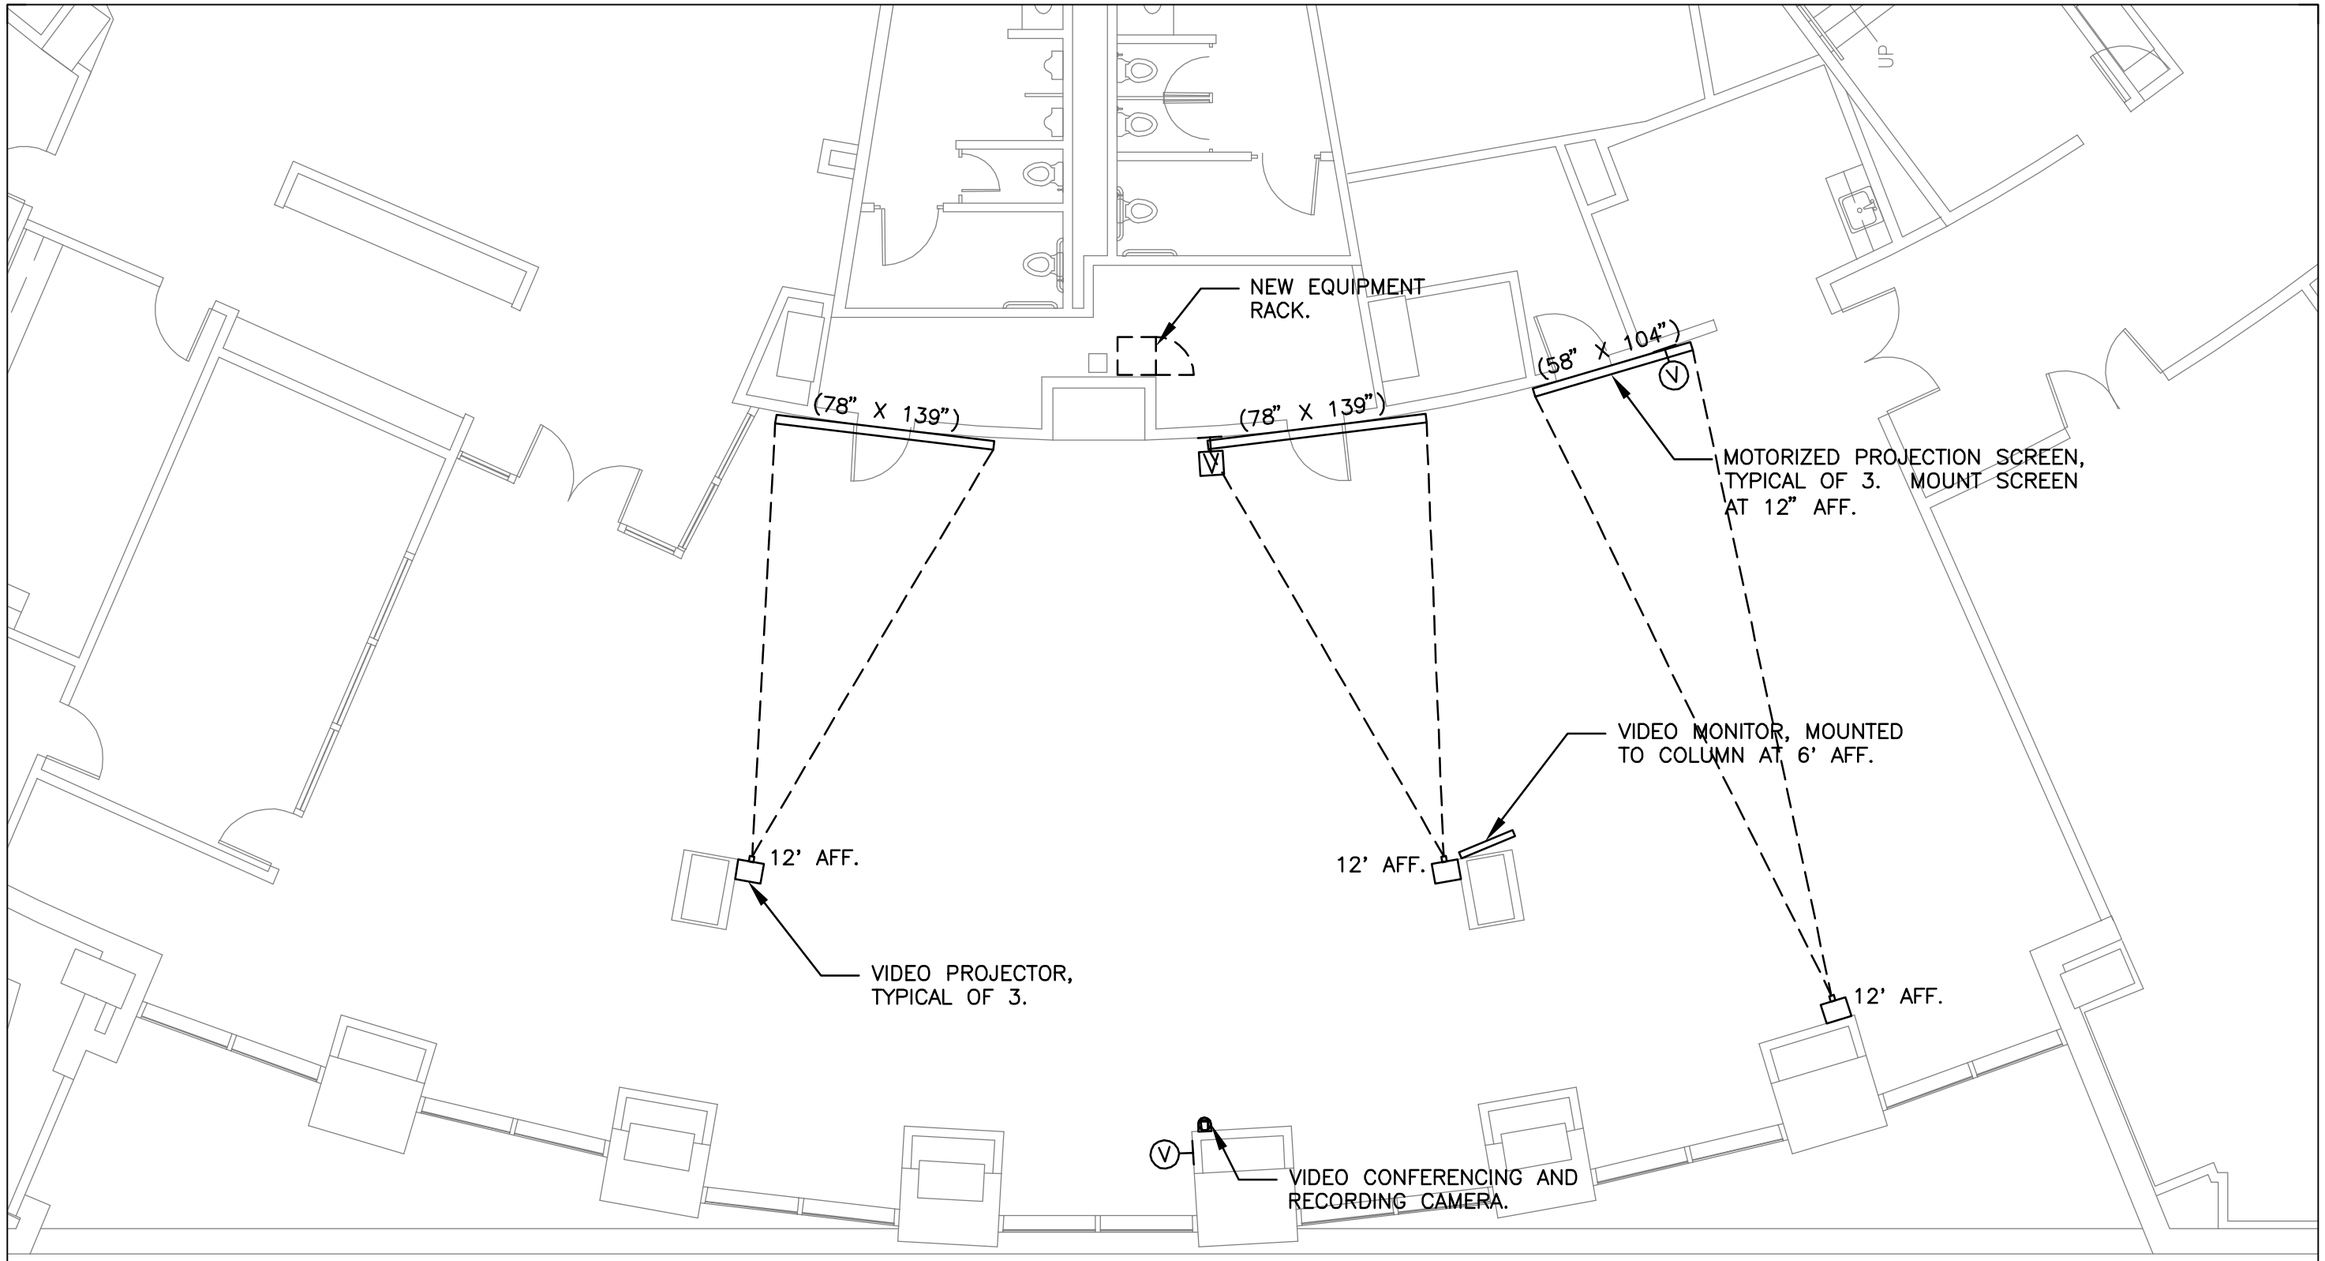

SCALE: 1/8" = 1'-0"

DATE: 8/27/2010
BY: JMH
FILE: B0018

CFA Consulting
Coffeen Fricke & Associates, Inc.
CONSULTANTS IN ACOUSTICS AND AUDIO-VISUAL COMMUNICATIONS
14827 WEST 95TH STREET LENEXA, KS 66215-5200 USA
(913) 888-9111 (913) 888-9193 FAX

US FERERAL COURTS

KANSAS CITY, MISSOURI
JURY ASSEMBLY ROOM
AUDIO-VISUAL FLOOR PLAN

SHEET: AV-41

B0018 AV-41.DWG